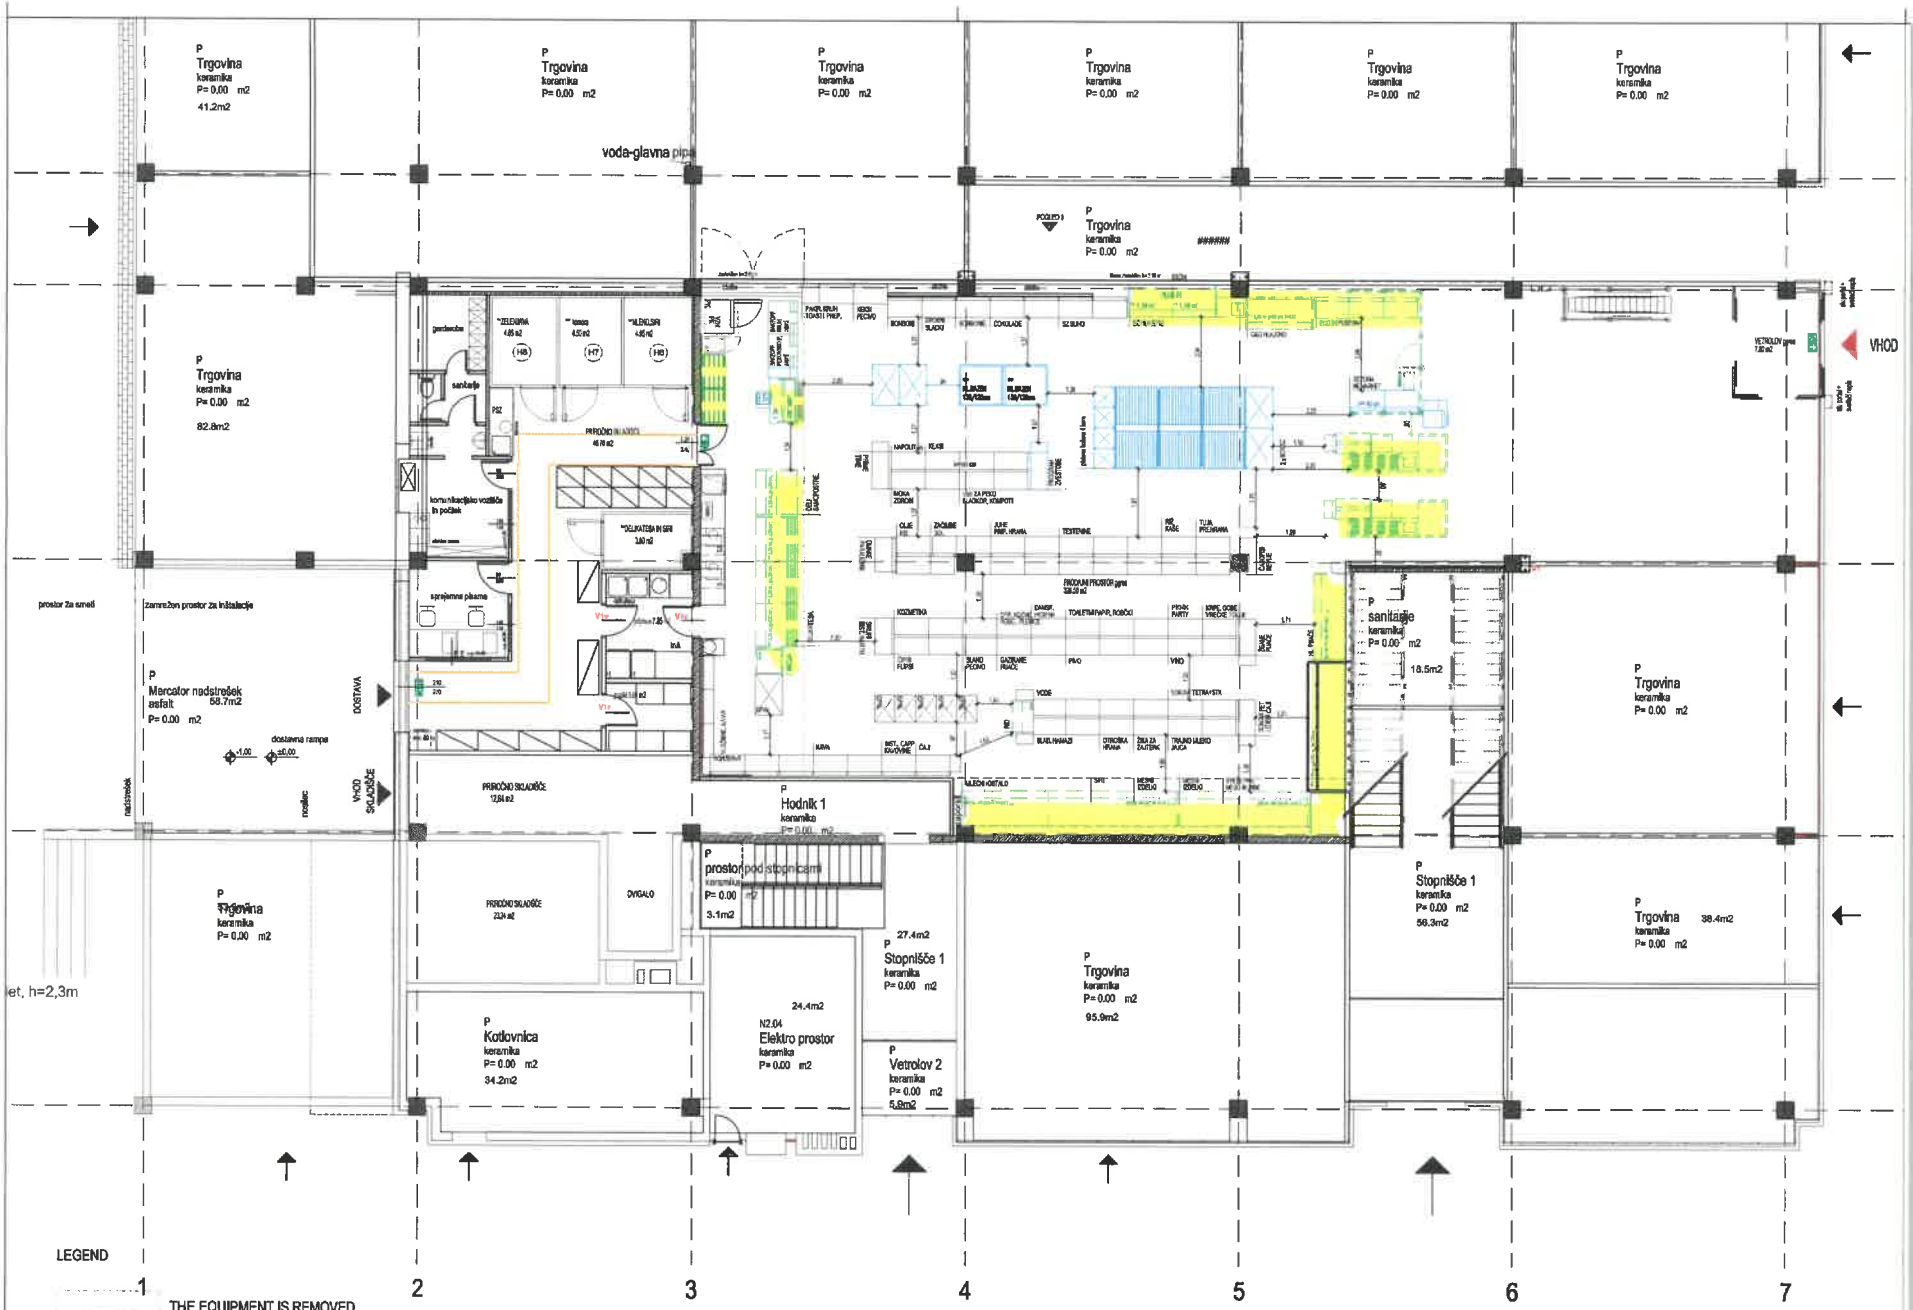

LEGEND

- THE EQUIPMENT IS REMOVED
- THE EQUIPMENT IS MOVED / REPAIRED
- NEW EQUIPMENT
- NEW / USED EQUIPMENT FROM OTHER LOCATIONS
- NEW CONSTRUCTION INTERVENTIONS
- DEMOLITION

Nama Kočevje	AREA existing layout			AREA new layout		
Program	Sales area [m2]	Ancillary area [m2]	Total area [m2]	Sales area [m2]	Ancillary area [m2]	Total area [m2]
Market	331,28	110,81	442,09	396,85	110,81	507,66
Tenants	0	0	0	0	0	0
Common areas	0	0	0	0	0	0
All programs			442,09			507,66

Tanja Adler dia
14.10.2025

M 1:150

MARKET NAMA KOČEVJE
EXISTING LAYOUT

Mercator d.o.o.